
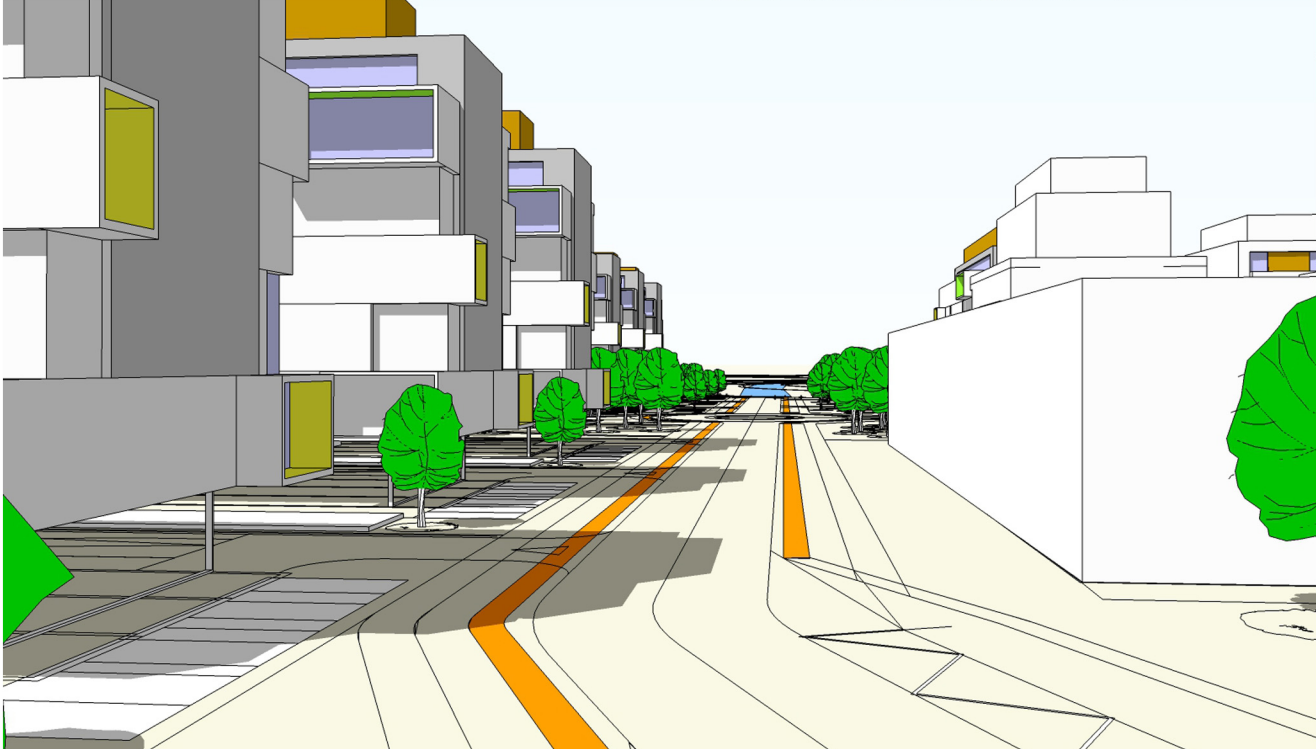
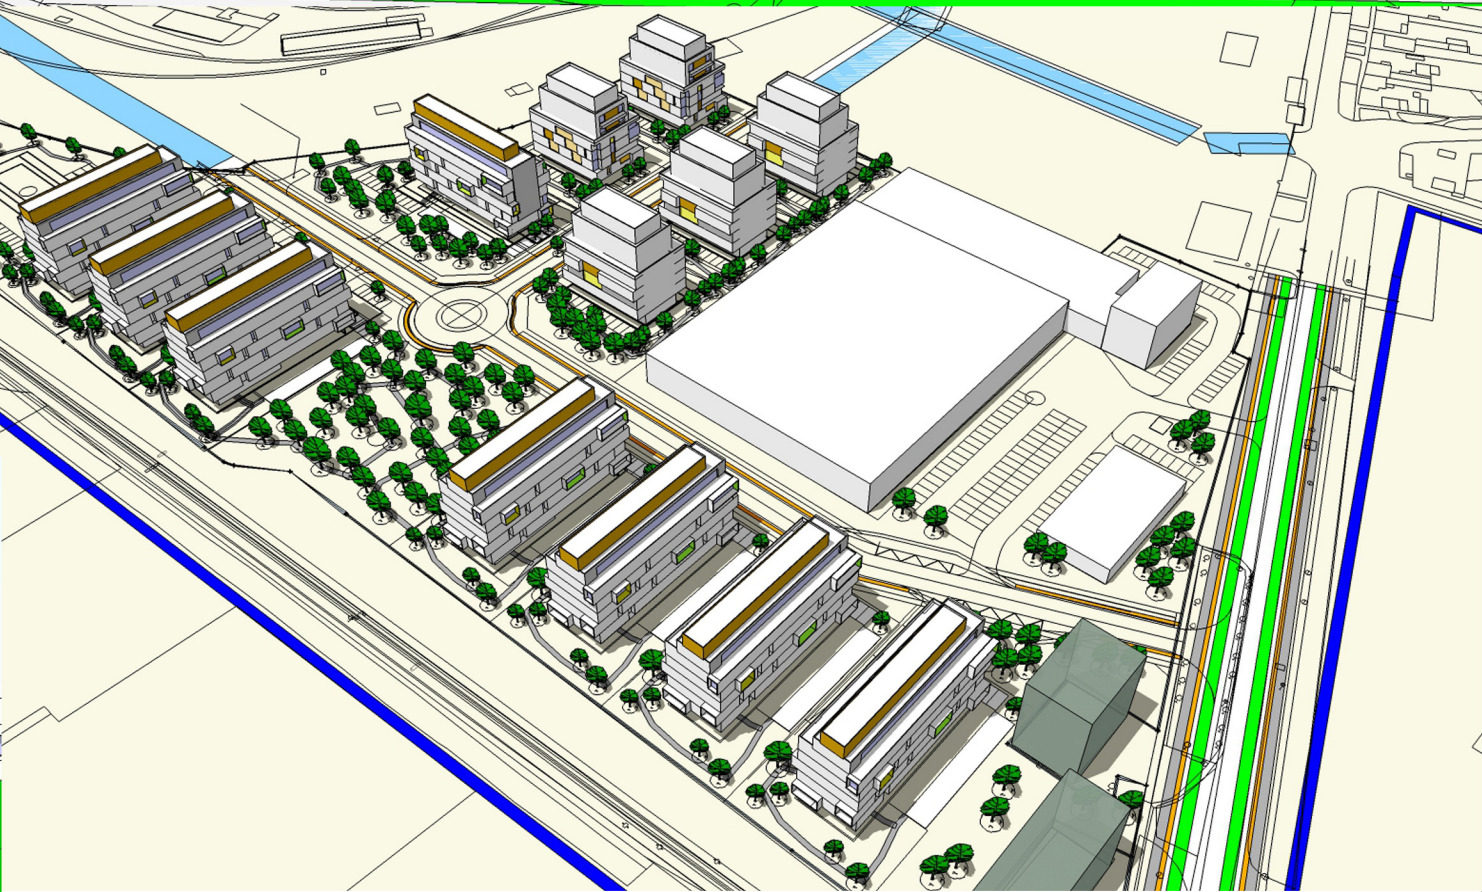


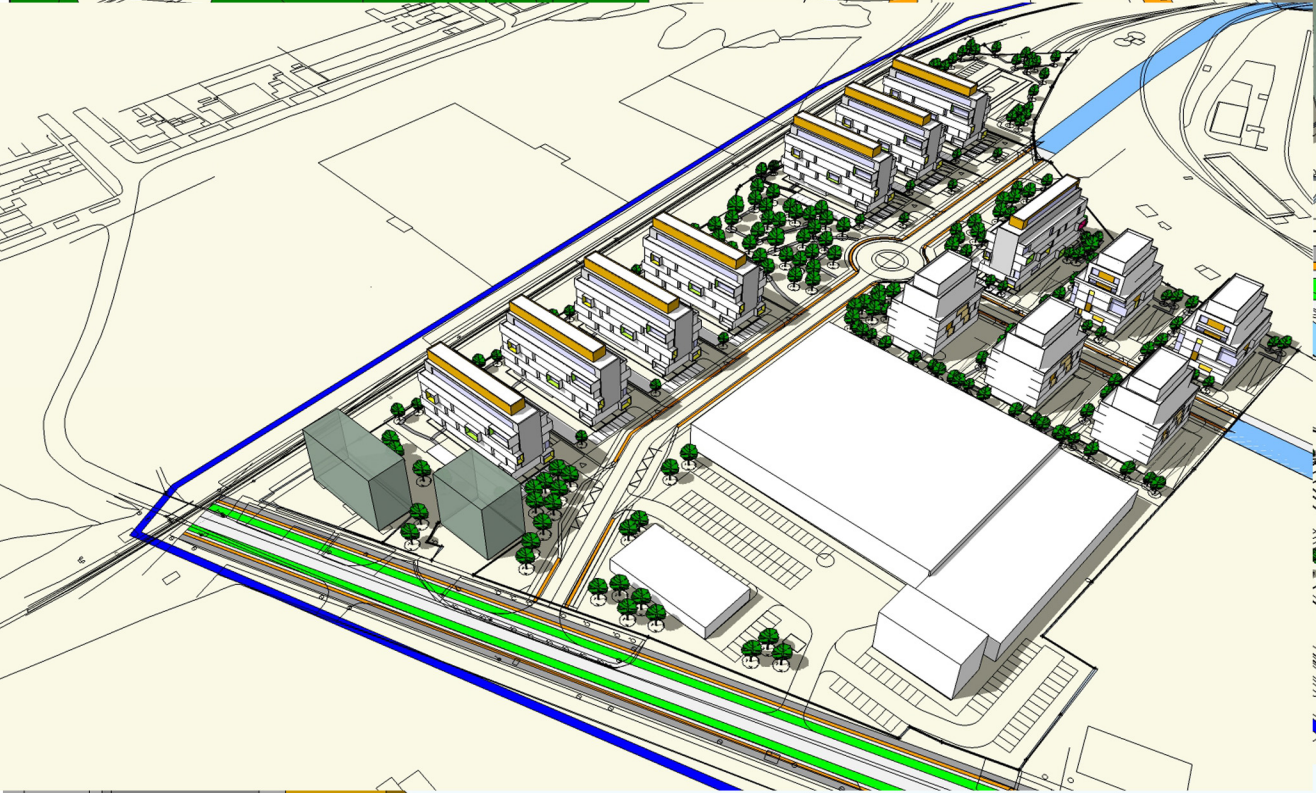

Specialist RUR	Arh.Lucian Stancu				
PROIECTANT: S.C. 903 STUDIOARH S.R.L. CUI34925451 J35/20215 tel.:+40742026535, fax.+40356-818544				Denumire proiect: P.U.Z." Dezvoltare zona mixta: comert, servicii, functiuni administrative, si locuire colectiva in regim de inaltime S+P+8E Beneficiar: SC BEGA MINERALE INDUSTRIALE SA	Nr. proiect: 45/ 2017
Sef proiect:	Arh.Lucian Stancu		Scara: 1:1.000	Adresa proiect: Str. Bujorilor nr.160, Timisoara, jud. Timis	Faza: P.U.Z.
Proiectat:	Arh.Lucian Stancu				
Desenat:	Arh. Vasile Stanga		Data: iunie 2017	Denumire plansa: Incadrare. Volumetrii propuse	Nr. plansa: 45A08
Verificat:	Arh.Lucian Stancu				