



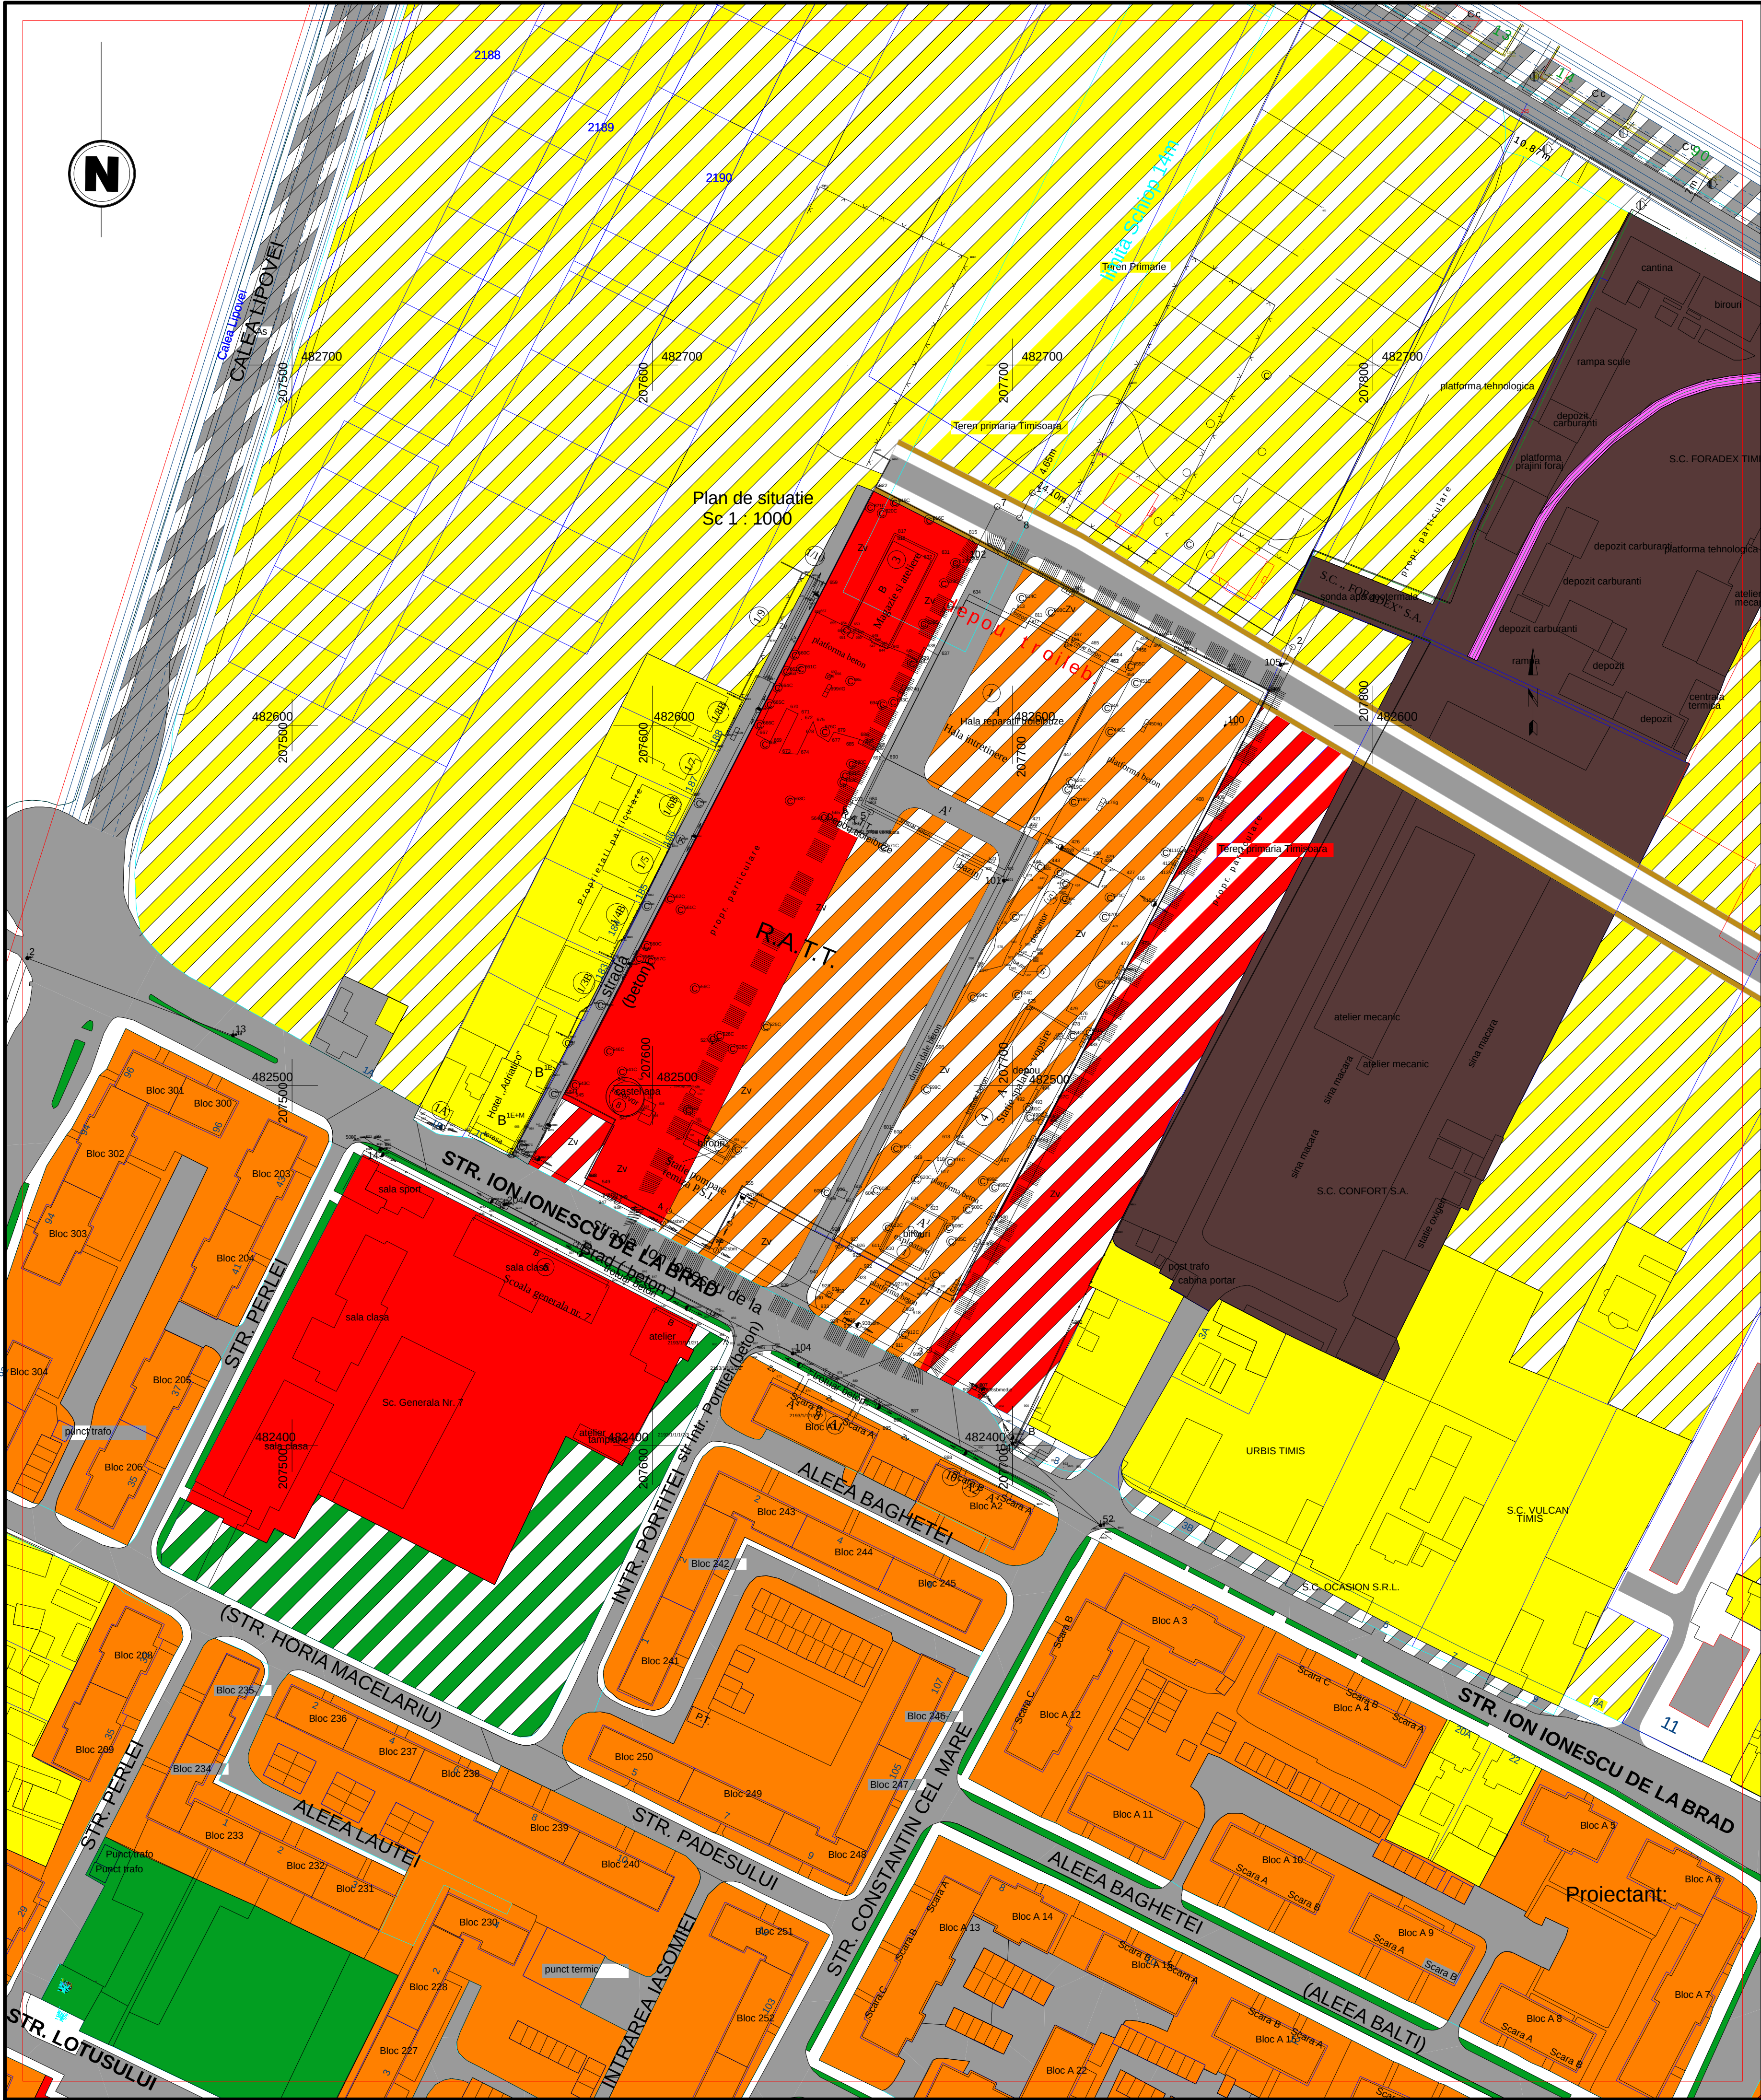


PLAN URBANISTIC ZONAL SI DE DETALIU
ANSAMBLU LOCUINTE SOCIALE TIMISOARA

INCADRAREA IN LOCALITATE:

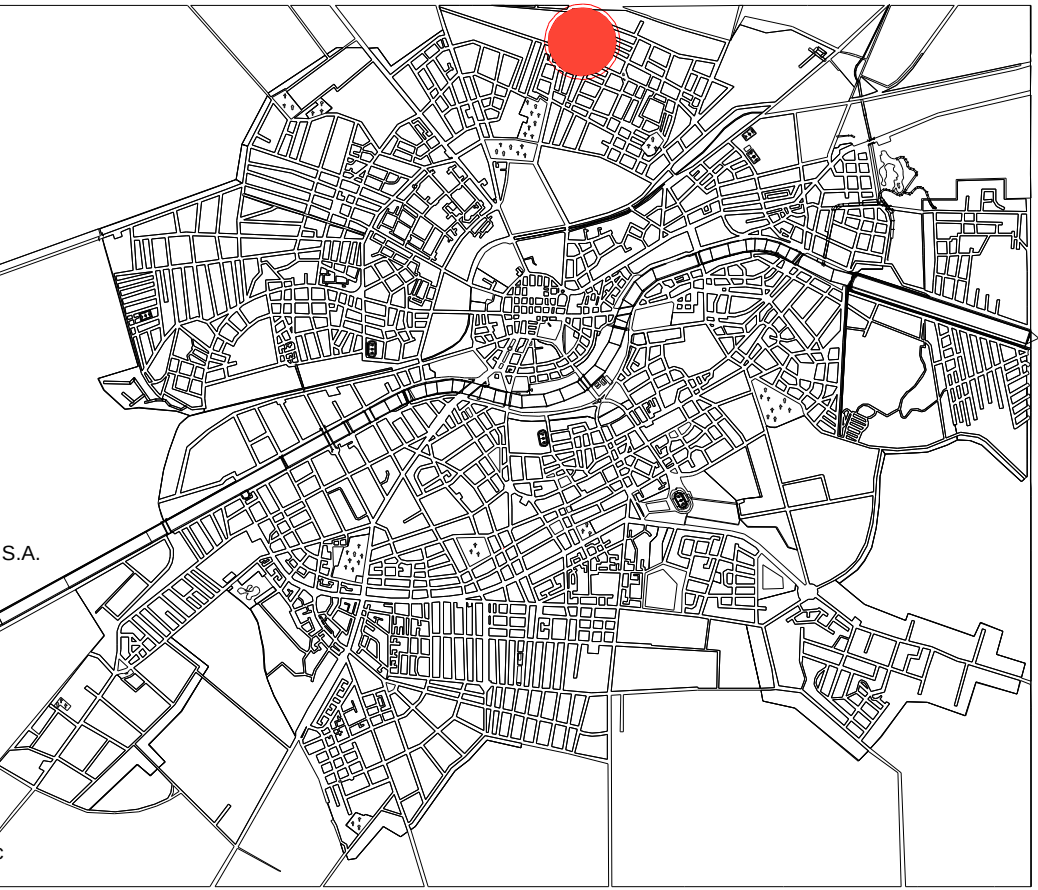

INCADRAREA IN LOCALITATE:

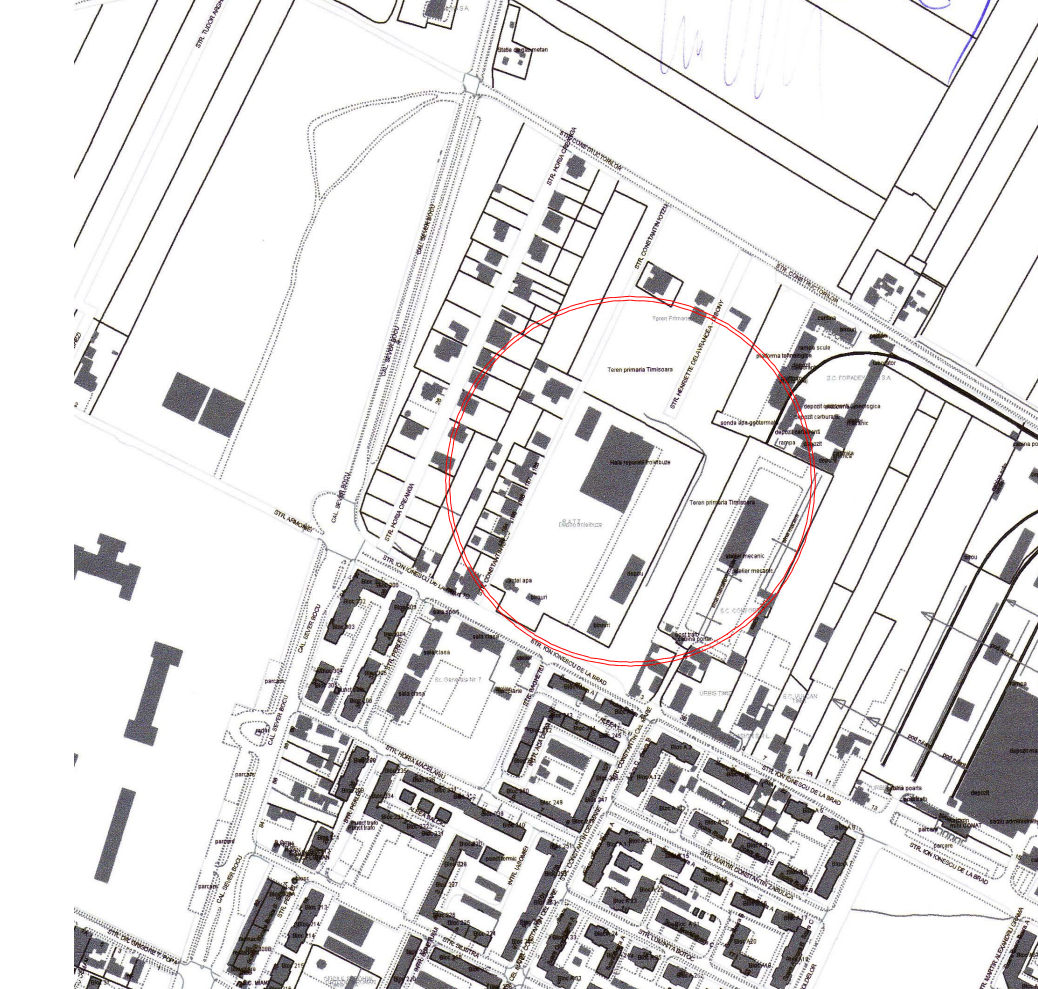

POZA DIN SATELIT:



LEGENDA

DELIMITARI:	
	- ZONA STUDIATA
	- LIMITE PARCELE EXISTENTE
	- LIMITA STRADA
CIRCULATII:	
	- DRUMURI EXISTENTE
	- DRUMURI PROPUSE
FUNCTIUNI:	
	- ZONA REZIDENTIALA CU CLADIRI P, P+1, P+2 EXISTENTA
	- ZONA REZIDENTIALA CU CLADIRI P, P+1, P+2 PROPUSE
	- ZONA REZIDENTIALA CU CLADIRI CU MAI MULT DE 3 NIVELURI EXISTENTA
	- ZONA REZIDENTIALA CU CLADIRI CU MAI MULT DE 3 NIVELURI PROPUSE
	- ZONA DE INSTITUTII PUBLICE SI SERVICII DE INTERES GENERAL EXISTENTA
	- ZONA DE INSTITUTII PUBLICE SI SERVICII DE INTERES GENERAL PROPUSE
	- ZONA UNITATILOR INDUSTRIALE EXISTENTE
	- ZONA CALE FERATA EXISTENTA
	- ZONA SPORT SI SPATII VERZI EXISTENTA
	- ZONA SPORT SI SPATII VERZI PROPUSE
	- CIRCULATII CAROSABILE EXISTENTE
	- CIRCULATII CAROSABILE PROPUSE
	- CIRCULATII PIETONALE

PLAN DE INCADRARE IN P.U.Z. ION IONESCU DE LA BRAD:



		ANSAMBLU DE LOCUINTE SOCIALE STR. ION IONESCU DE LA BRAD, Baza RATT, TIMISOARA		Nr proiect: 11/2008
		Beneficiar: PRIMARIA MUNICIPIULUI TIMISOARA		FAZA P.U.Z.
SEF PROIECT	Arh. ANDREEA STRATULAT		scara 1/1000	Nr plansa:
PROIECTAT	Arh. ANDREI FILIP			A03
DESENAT	Arh. ANDREI FILIP		04.2008	